NOTE: THIS DRAWING IS COPYRIGHT AND THEREFORE CANNOT BE REPRODUCED BY ANY PARTY WITHOUT THE CONSENT OF MCCABE ARCHITECTS.

External Finishes to Existing Buildings	
Number	Material
1.	Fibre Cement Roof Slates
2.	Aluminum Rainwater Goods
3.	Timber Soffit + Fasica
4.	Timber Sash Windows
5.	Timber Doors
6.	Wet Dash Wall Finishes
7.	Concrete / Timber Painted Shop Fronts
8.	Natural Stone Boundary Wall

East Elevation Scale 1:100

Facing Main Street

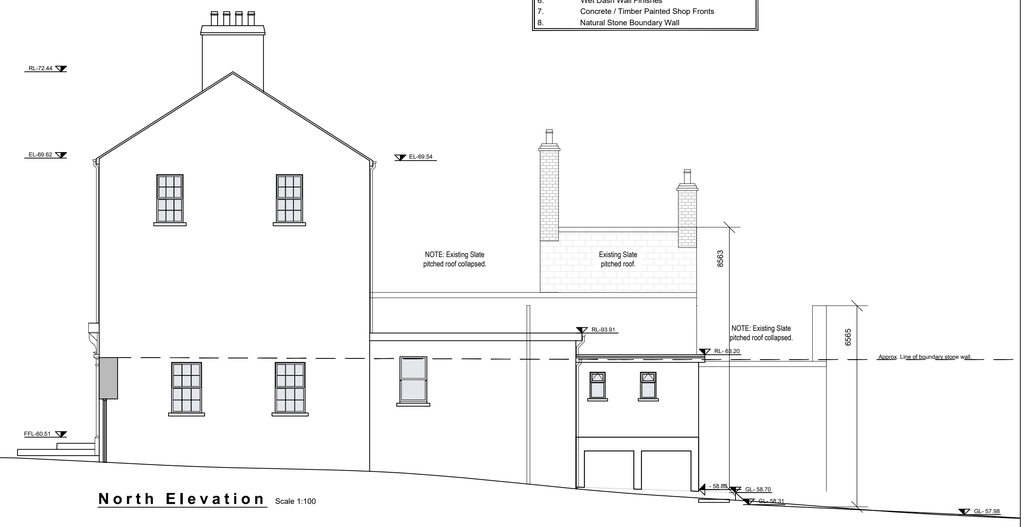

North Elevation Scale 1:100

West Elevation Scale 1:100

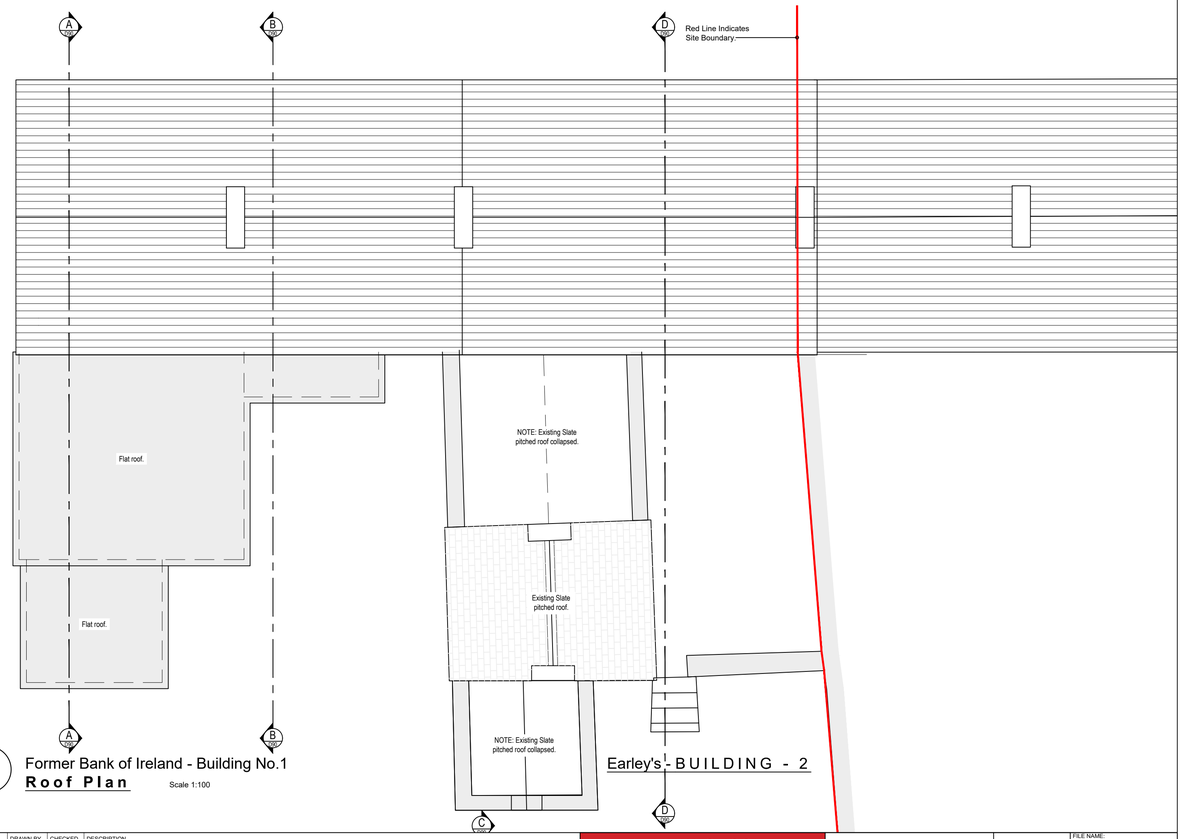

Former Bank of Ireland - Building No.1

Roof Plan Scale 1:100

Earley's - BUILDING - 2

Leitrim County Council
Comhairle Chontae Liatroma

An Roinn Forbartha Tuaithe agus Pobail
Department of Rural and Community Development

Rialtas na hÉireann
Government of Ireland

Tionscadal Éireann
Project Ireland 2040

REV.	DATE.	DRAWN BY	CHECKED	DESCRIPTION
-	-	-	-	-

PLANNING ISSUE

mccabe architects
t: 074 97 43012 (donegal)
t: 071 93 00554 (sligo)
w: www.mccabearchitects.ie
e: info@mccabearchitects.ie
old laghey road I donegal town I co. donegal | F94 RX63
brooks building I finisklin road I sligo I co. sligo | F91 XF38

CLIENT: LEITRIM COUNTY COUNCIL

PROJECT: DRUMSHANBO TOWN CENTRE REGENERATION PROJECT AT DRUMSHANBO, CO. LEITRIM.

TITLE: Existing Building's - 1 & 2 Elevations

JOB #: 2022-026

FILE NAME:
CREATED BY: JF
CHECKED BY: DMC
SCALE: 1:100
SIZE: A3
DATE: 22.11.2023
REV: --
DRAWING NUMBER: 2022-026-P061
PLOT STYLE:

THIS DRAWING IS COPYRIGHT. USE DIMENSIONS - DO NOT SCALE. CONTRACTORS MUST VERIFY DIMENSIONS ON SITE PRIOR TO STARTING WORK