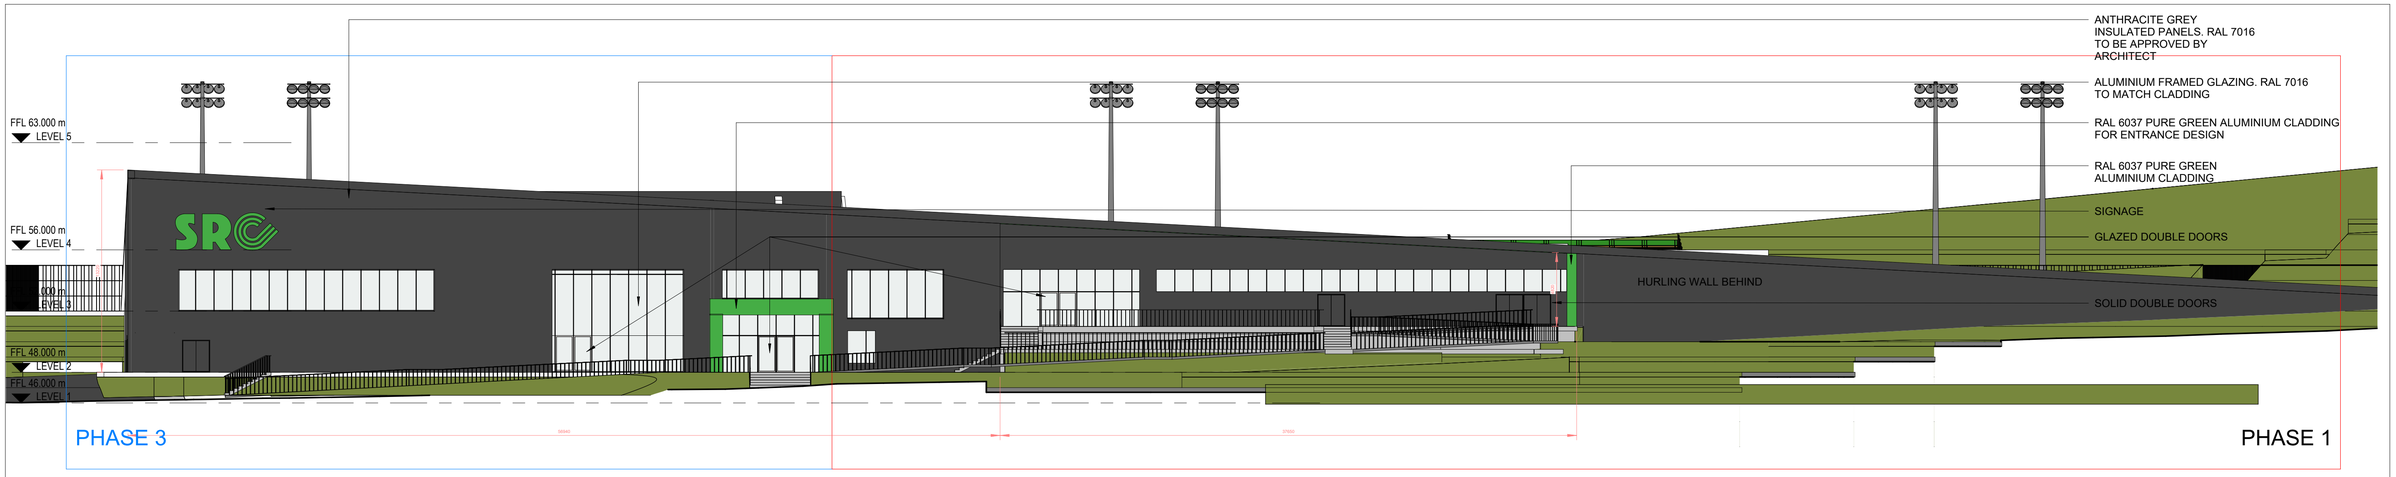

Front Elevation - South-East

SCALE: 1 : 200

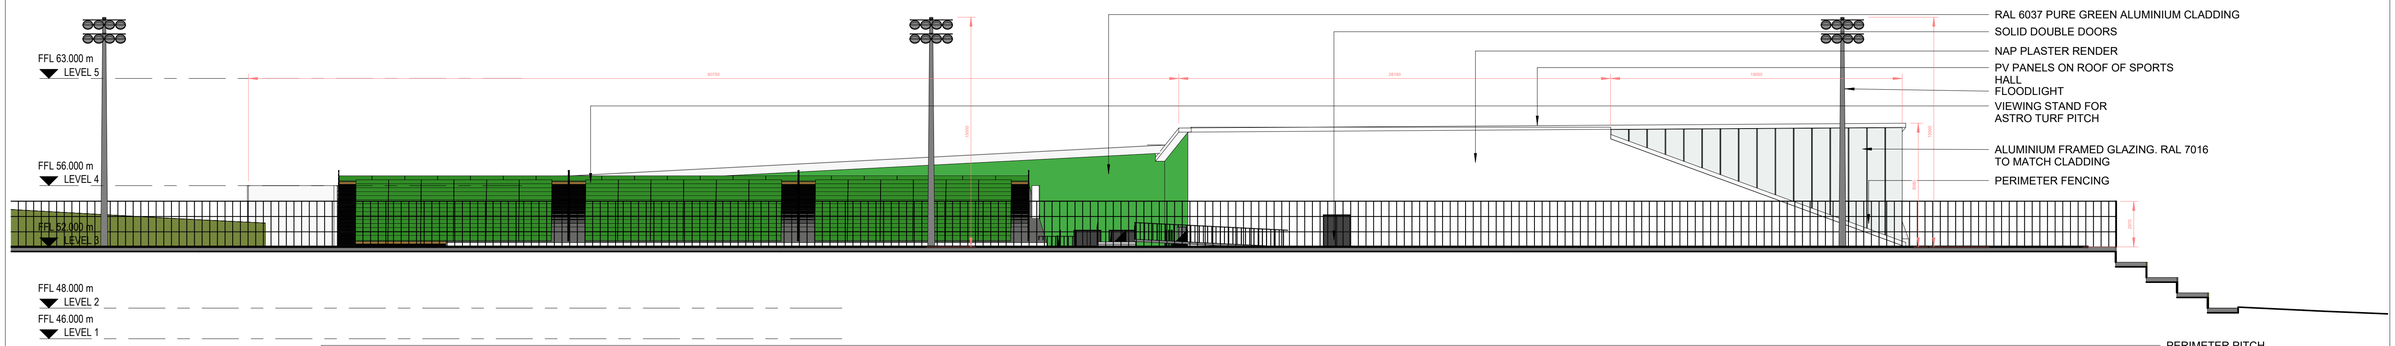

Rear Elevation - North-West

SCALE:1 : 250

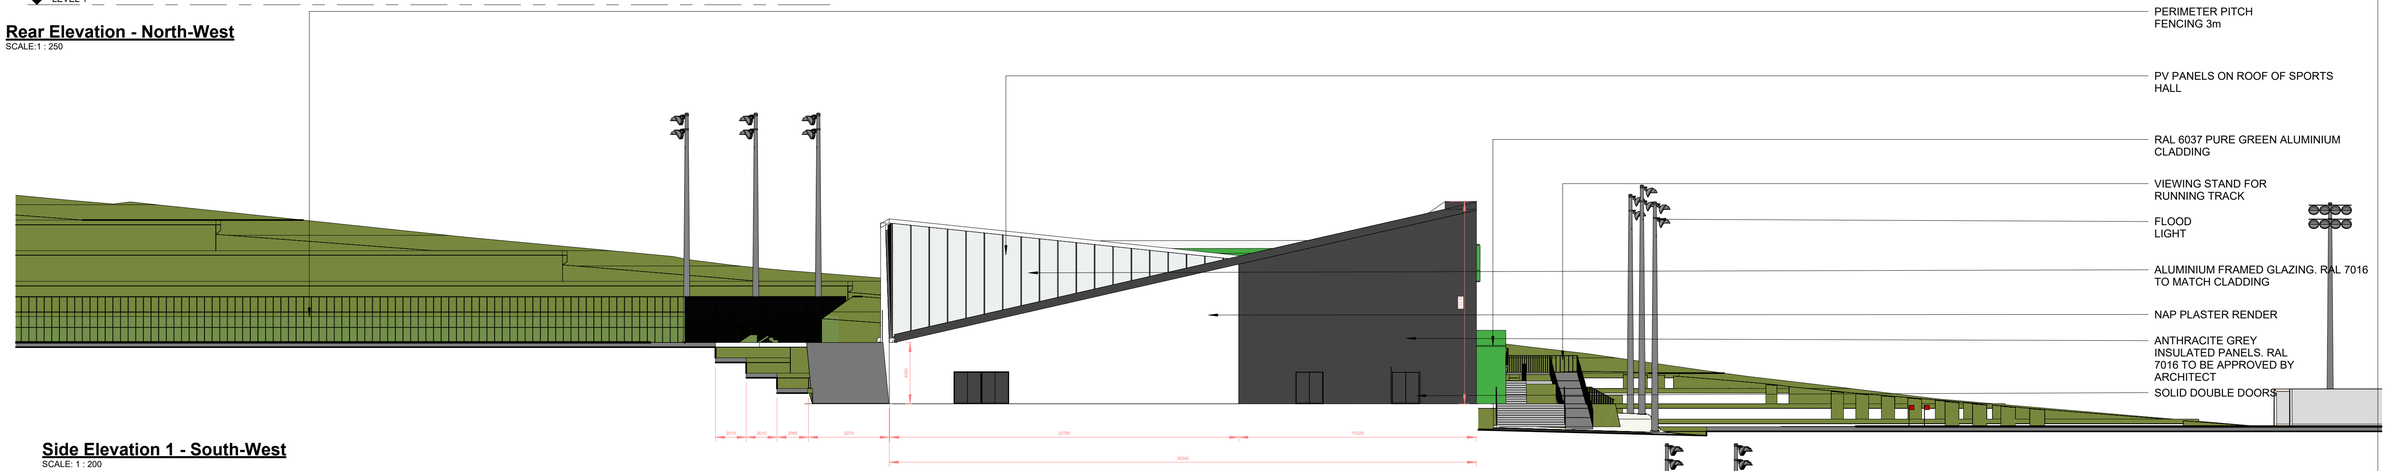

Side Elevation 1 - South-West

SCALE: 1 : 200

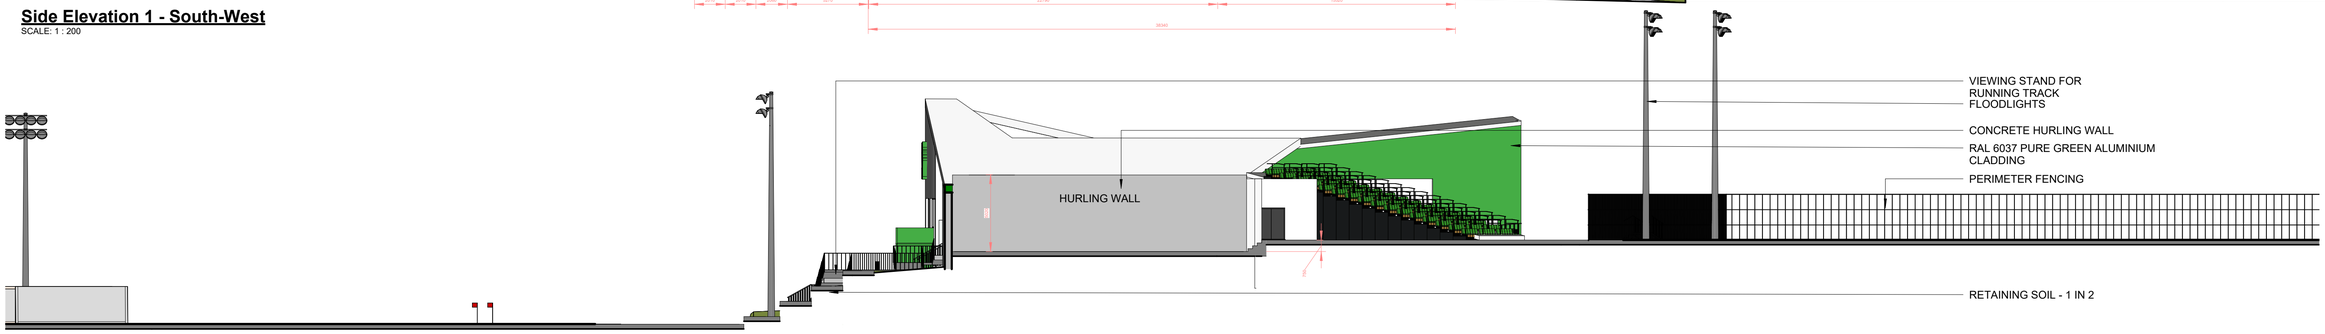

Side Elevation 2 - North-east

SCALE: 1 : 200

Notes:

1. This drawing is the copyright of Collins Boyd Engineering Ltd. It is a confidential document and must not be copied, particulars or contents divulged without prior written permission.
2. DO NOT SCALE, use figured dimensions only. If in doubt, ask for further information. Immediately report any errors or discrepancies to be reported to the Architects.
3. All works to be carried out in accordance with the current building control act and building regulations.
4. Clients are obliged to forward a commencement notice to the building control office 14 days prior to the commencement of any works on site.
5. Consultants to be informed immediately of any discrepancies before work proceeds.

NOT FOR CONSTRUCTION

THIS DRAWING IS FOR PLANNING PURPOSES ONLY

Revisions

Rev	Date	Description	Issued by

Client:
SRC

collinsboyd
ENGINEERS & ARCHITECTS
Galway Road
Roscommon
Co. Roscommon
F42 V344
Phone: 090 6634421
Fax: 090 6634423
Email: info@collinsboydeng.com

Job Title:
Shannonside Recreational Centre

Drawing Title:
005 Elevations

Status:	PLANNING
Date:	04.01.2022
Scale:	1 : 200
Drawn by:	SH

JOB No.	DRG No.	REV.
20.153	005	