© CST Group
This drawing and any design hereon is the copyright of the Consultants and must not be reproduced without written consent. All drawings remain the property of the Consultants.
Figured dimension only to be taken from this drawing.
All dimensions to be checked on site.
Consultants to be informed immediately of any discrepancies before work proceeds.
© Ordnance Survey Ireland Government of Ireland
Ordnance Survey Ireland Licence Number EN 0052823

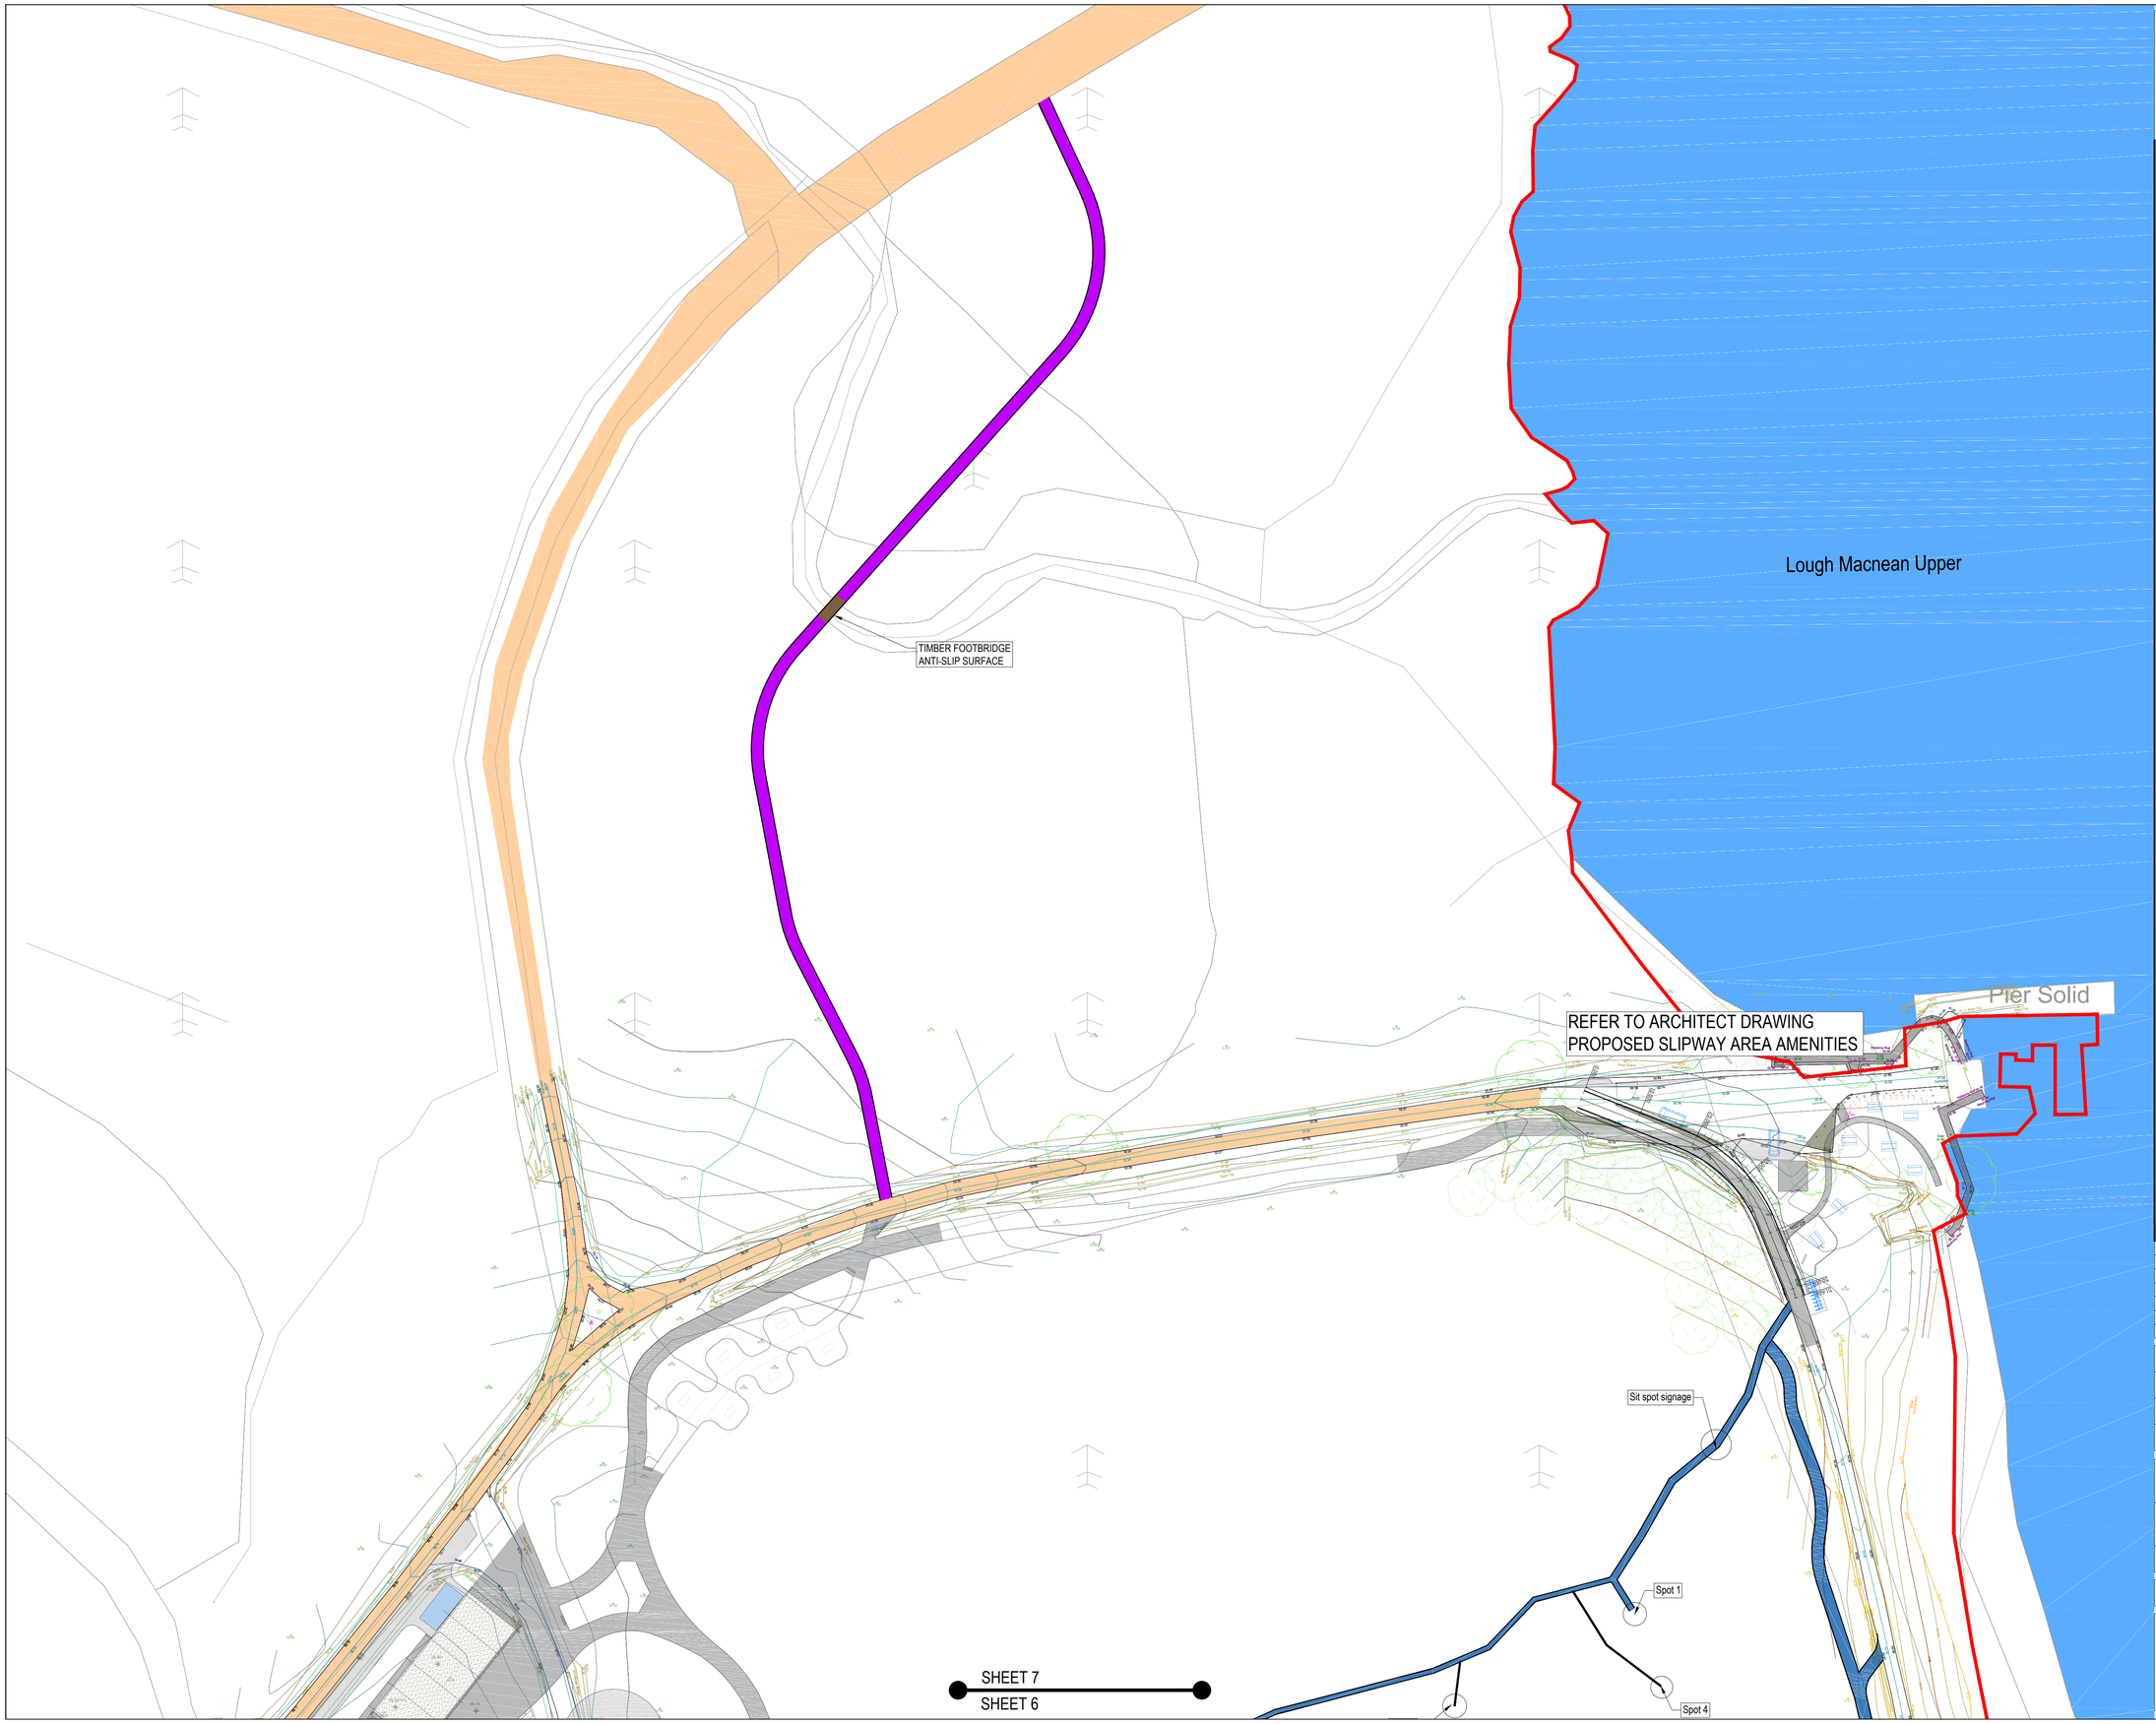

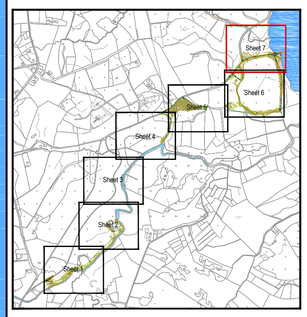

KEY:

- PROPOSED BOUND SURFACE 3.0M TRAIL
- PROPOSED UNBOUND SURFACE 2.0M TRAIL
- PROPOSED BOARDWALK
- PROPOSED FLOATING BOARDWALK
- PROPOSED TIMBER FOOTBRIDGE
- PROPOSED FILTER DRAIN
- PROPOSED CATCH PIT
- PROPOSED CHAINAGE MARKERS
- PROPOSED CUT INDICATOR
- PROPOSED FILL INDICATOR
- SITE BOUNDARY

REV.	AMENDMENT	BY	DATE
P1	ISSUED FOR PLANNING	KL	01.12.23

DRAWN:	KL	TECH. CHECK:	KF
SCALE @ A1:	1:500	ENG. CHECK:	FF
DATE:	22.08.2023	APPROVED:	SS
STAGE:	Planning		

JOB TITLE: Walking & Cycle Trails, Glenfarne Wood County Leitrim

DRAWING TITLE: Proposed Site Layout Sheet 7 of 8

CLIENT: Coillte / Leitrim County Council

DRAWING No: 123124-3007 REV: P1

CST Group
Chartered Consulting Engineers
1, O'CONNELL ST.
SLIGO
F91 W7YV
IRELAND
+353 71 919 4500
info@cstgroup.ie
www.cstgroup.ie