proposed extension




PROPOSED GROUND FLOOR PLAN

SCALE 1:100

OVERALL INTERNAL FLOOR AREA = 173.041m² / 1861.592 ft²

GROUND FLOOR AREA = 86.941m² 935.822 ft²

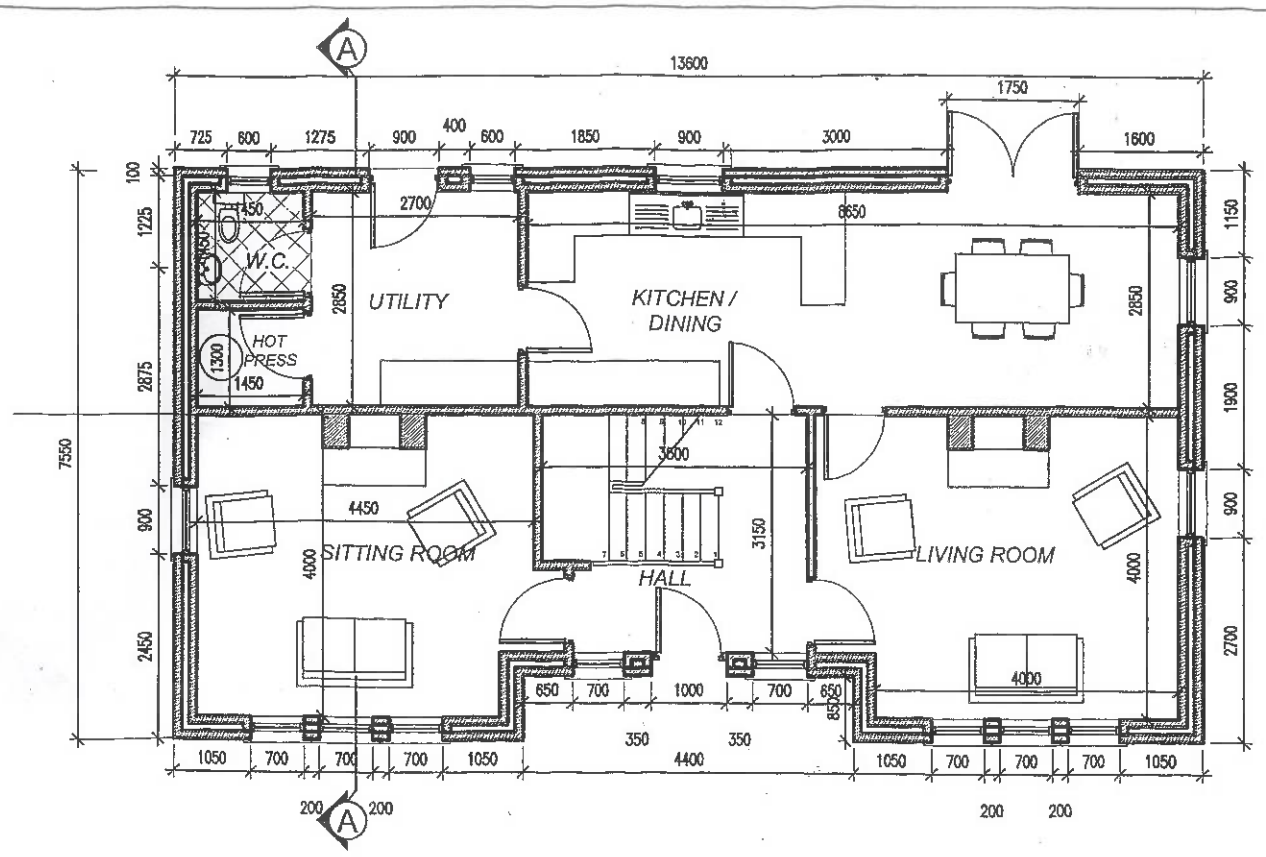


PROPOSED FIRST FLOOR PLAN

SCALE 1:100

FIRST FLOOR AREA = 86.1m² 926.77 ft²

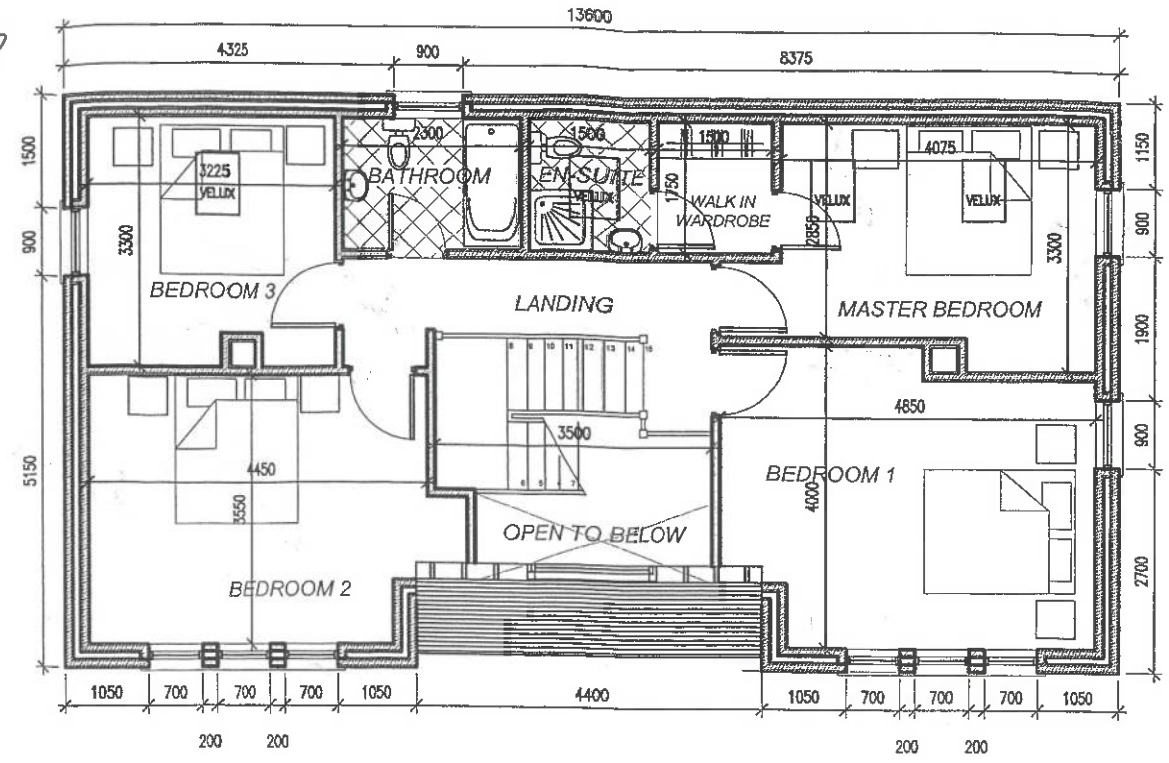


PROPOSED SECTION

SCALE 1:100 TYPE A1

PLANNING SECTION
LEITRIM COUNTY COUNCIL
18 MAR 2025
REF P. ED-25-09

PLANNING DEPARTMENT
LEITRIM COUNTY COUNCIL
- 8 DEC 2005
REF P. 04/1829

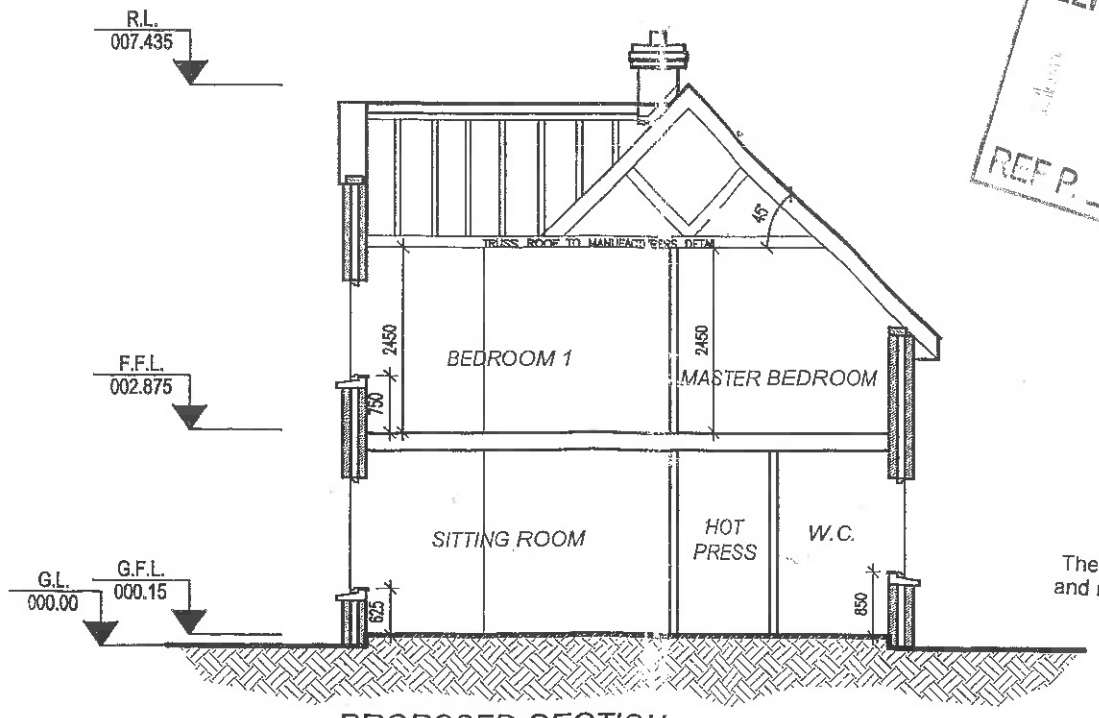Copyright & Related Rights Act, 2000
The Material is provided for the purpose of Inspection and no other use of the material may be made without the licence of the copyright owner

# HOUSE TYPE A1

DO NOT SCALE FROM THIS DRAWING.WORK ONLY FROM FIGURED DIMENSIONS.
ALL ERRORS AND OMISSIONS TO BE REPORTED TO THE ARCHITECT.
THIS DRAWING TO BE READ IN CONJUNCTION WITH RELEVANT CONSULTANT'S DRAWINGS.
STATUS KEY: SK SKETCH DESIGN PR PRELIMINARY FT FOR TENDER FC FOR CONSTRUCTION SS SUPERSEDED

| STA | DATE | REV |
|---|---|---|
| | / / | /N |
| | / / | /M |
| | / / | /L |
| | / / | /K |
| | / / | /J |
| | / / | /I |
| | / / | /H |

| STA | DATE | REV |
|---|---|---|
| | / / | /G |
| | / / | /F |
| | / / | /E |
| | / / | /D |
| | / / | /C |
| | / / | /B |
| FOR CONSTRUCTION | 28 / 07 / 05 | /A |

A & L Consultants Ltd. Civil Engineering & Architectural Design Drumsillo, Elphin, Co. Roscommon, Eire Tel: (071) 9630000 Fax: (071) 9630004 E-mail: designlink.ie

| | | | |
|---|---|---|---|
| CLIENT: LARAGAN DEVELOPMENTS LTD. | JOB: ERREW DRIVE | JOB No: 125 | DATE: 28/07/05 |
| SITE: LOUGH RYNN, MOHILL, CO. LEITRIM | DRAWING: ERREW DWELLHOUSE TYPE A1 PROPOSED PLANS & SECTION | DRG No: 125-FC-F-01 | REV: A |
| | | SCALE: 1/100 | |